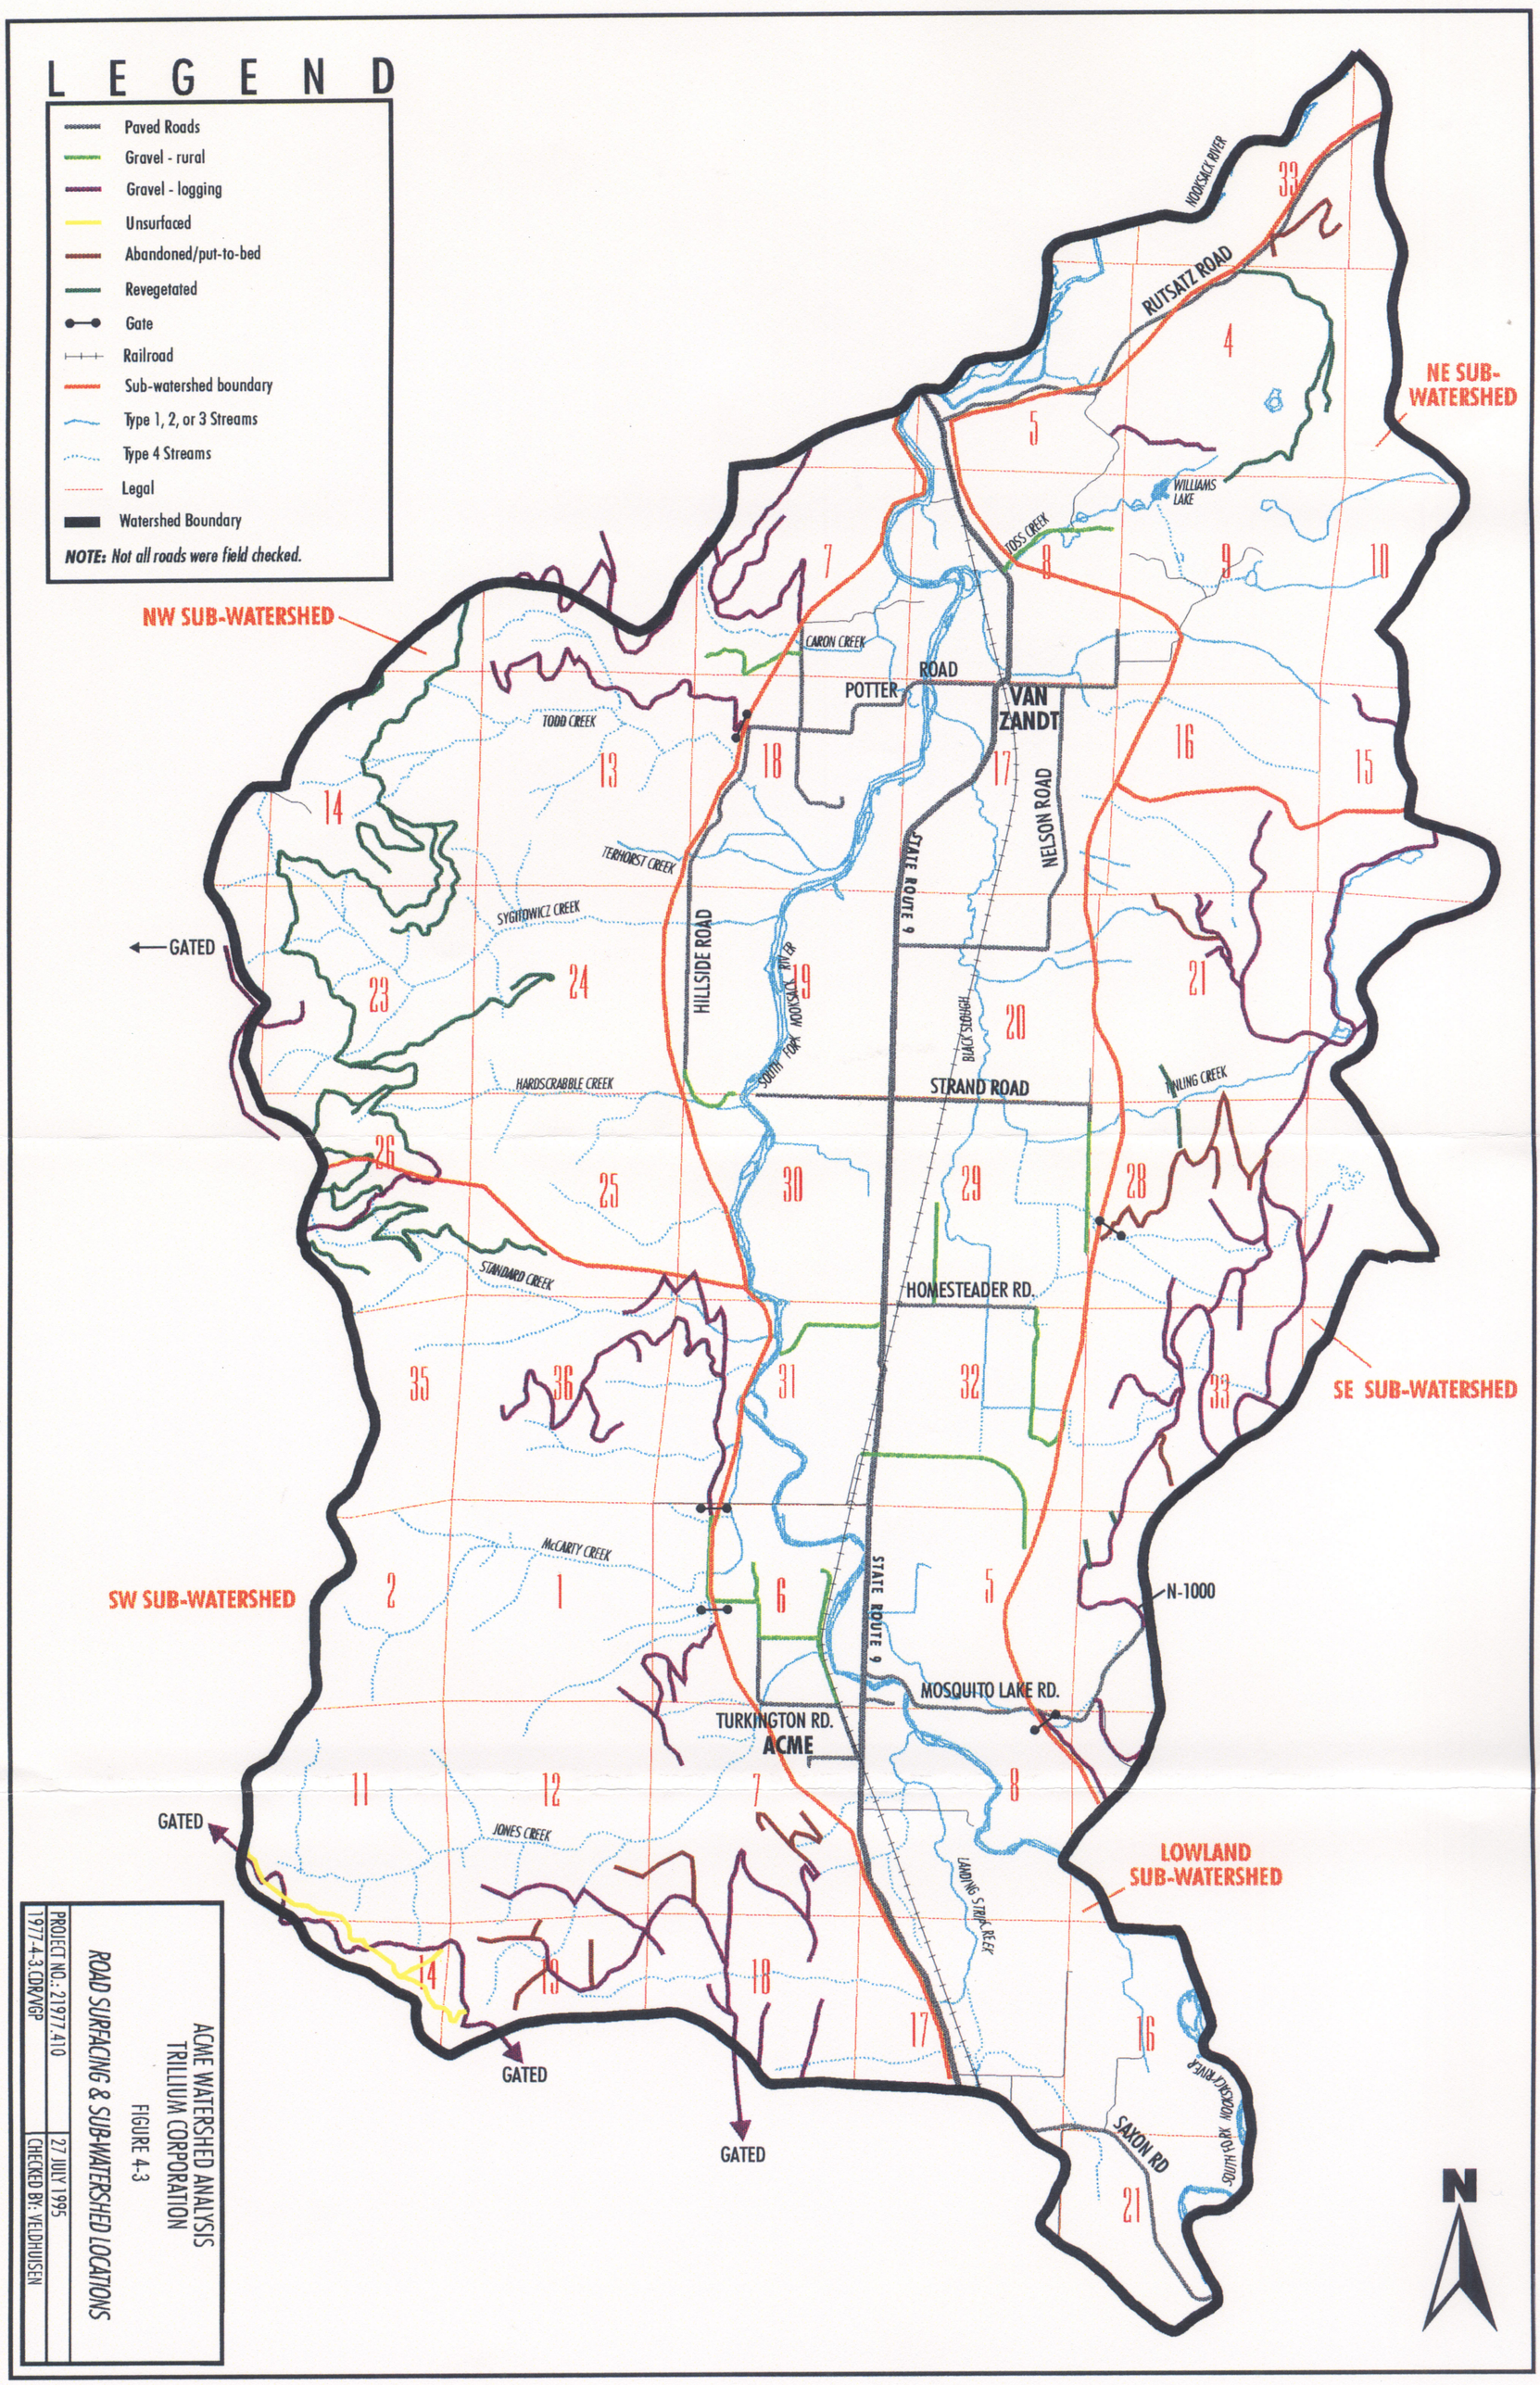

ACME WATERSHED ANALYSIS
TRILLIUM CORPORATION
FIGURE 4-3
ROAD SURFACING & SUB-WATERSHED LOCATIONS

PROJECT NO.: 21977.410	27 JULY 1995
1977-4-3.CDR/VGP	CHECKED BY: YELDHUISEN