File: H:\18876JUNE30\18876S0016.dwg Layout: ANSI_BVI-CP User: emarshall Plotted: Jun 30, 2006 - 5:27pm Xref's: GPMILL-4

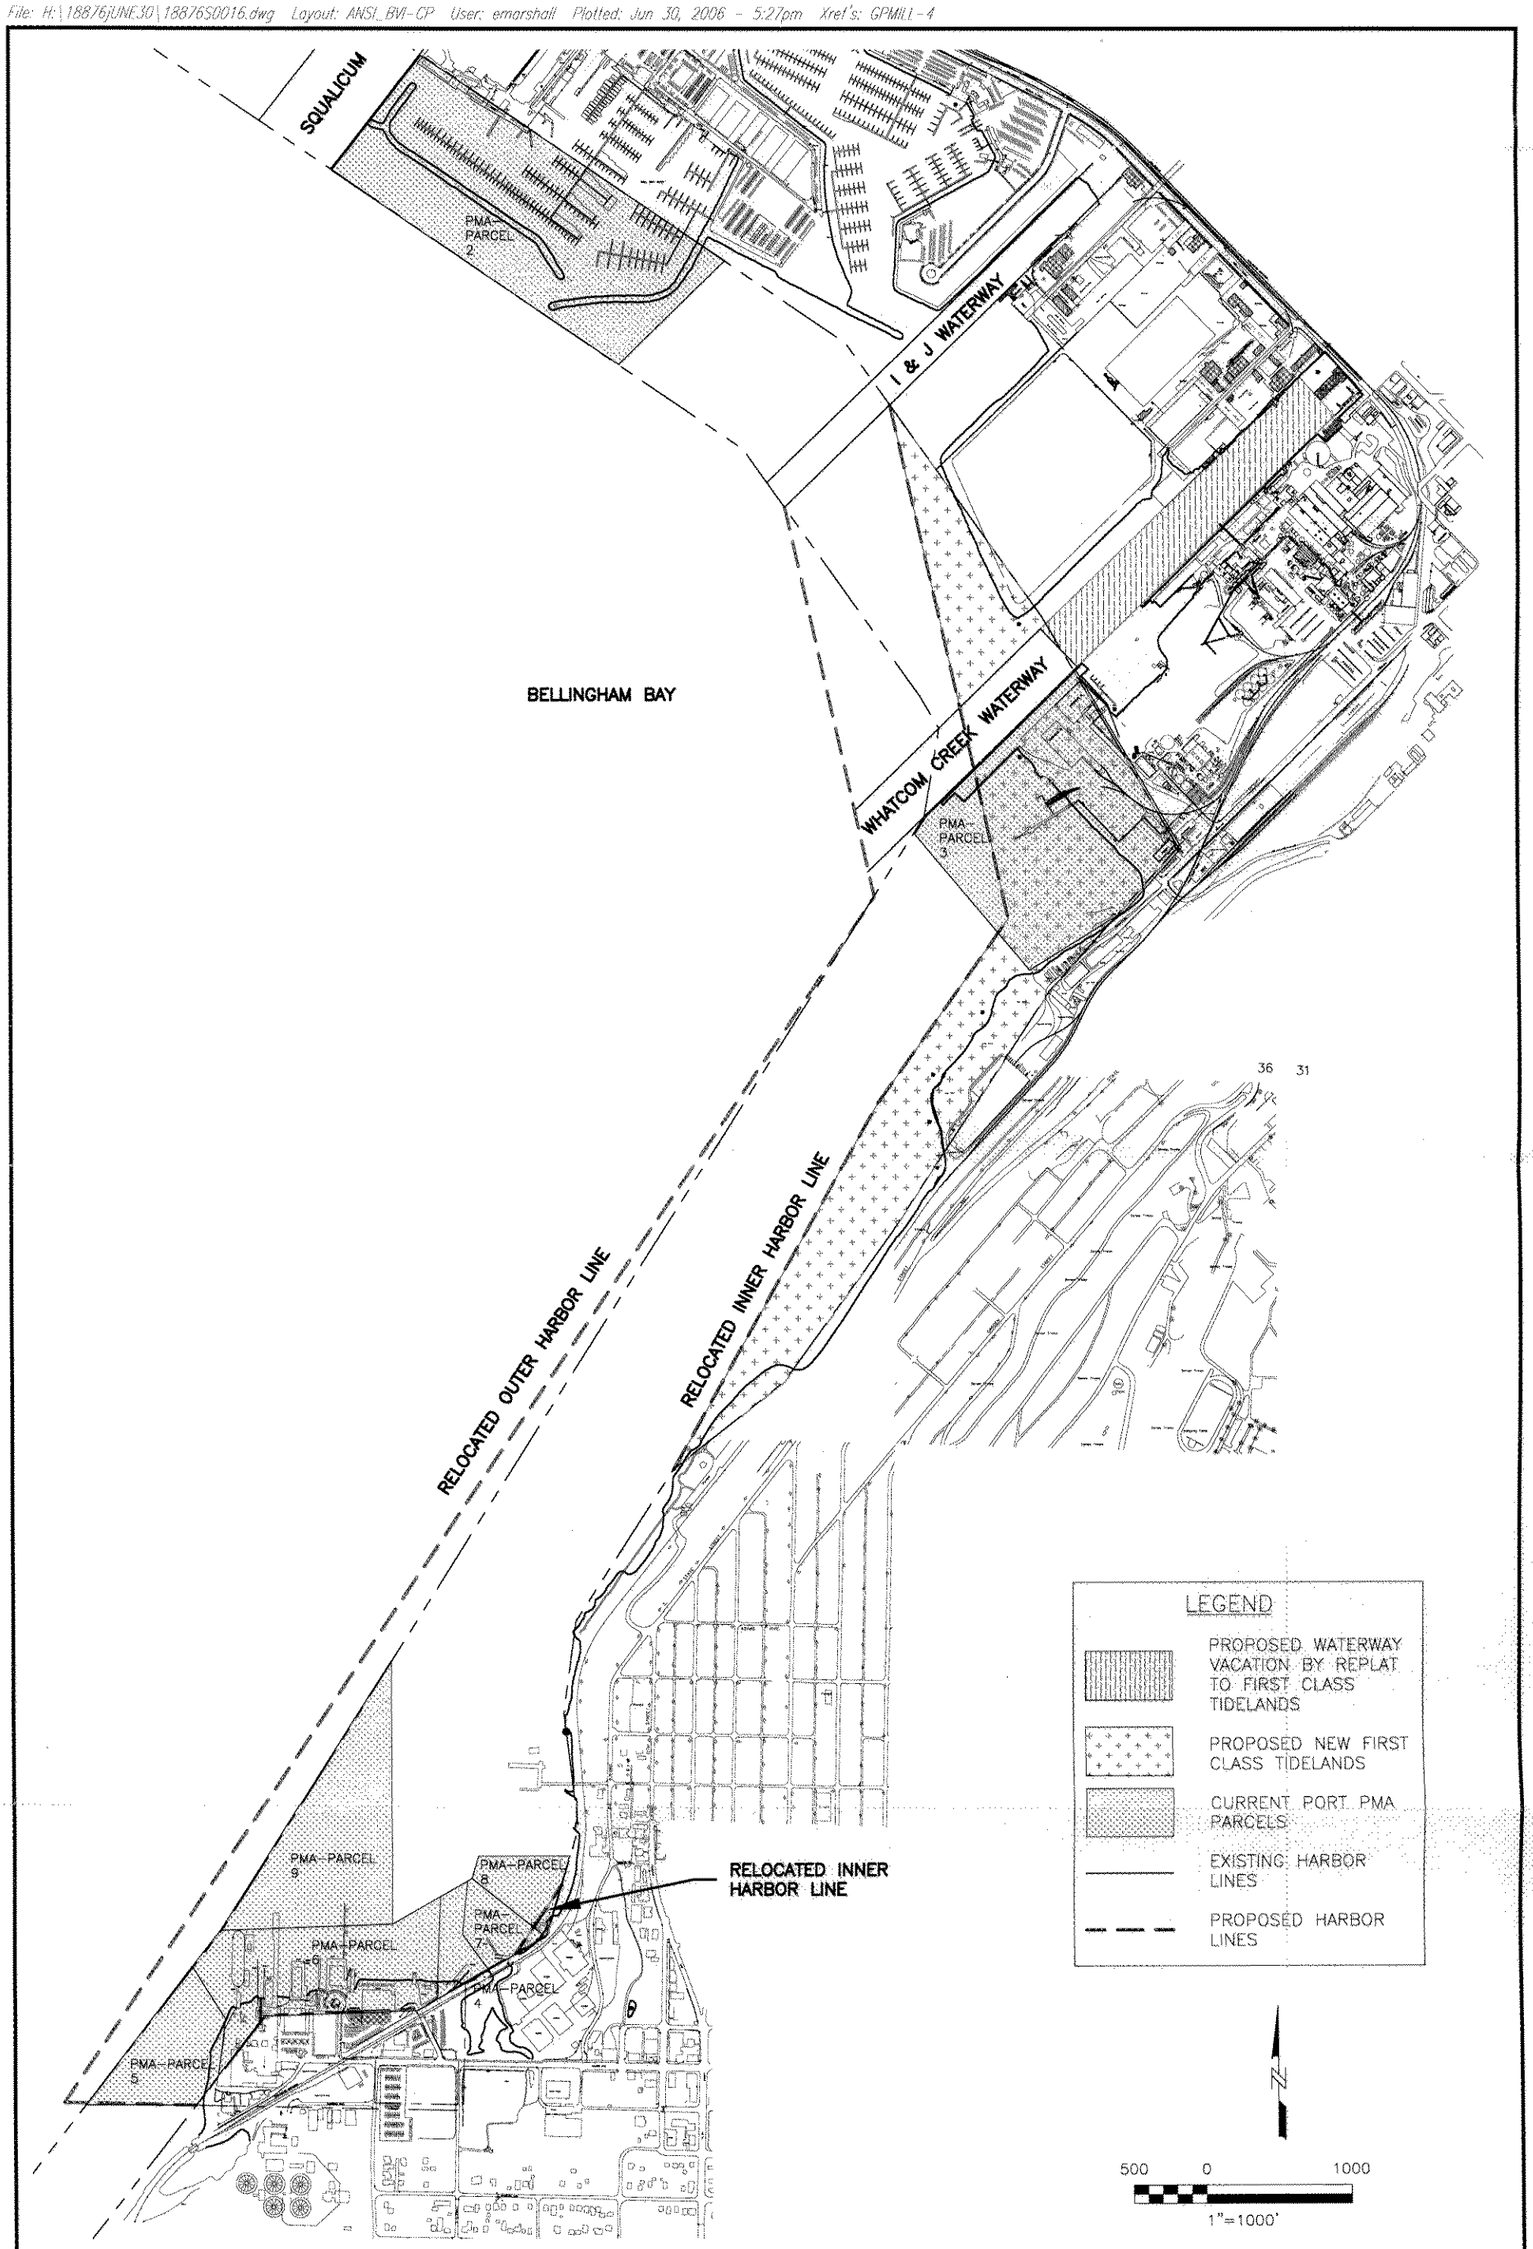

RETEC

PORTB-18876-270

DATE: 6/30/06 DRWN: E.M./SEA

PROPOSED HARBOR LINE ADJUSTMENTS

EXHIBIT D