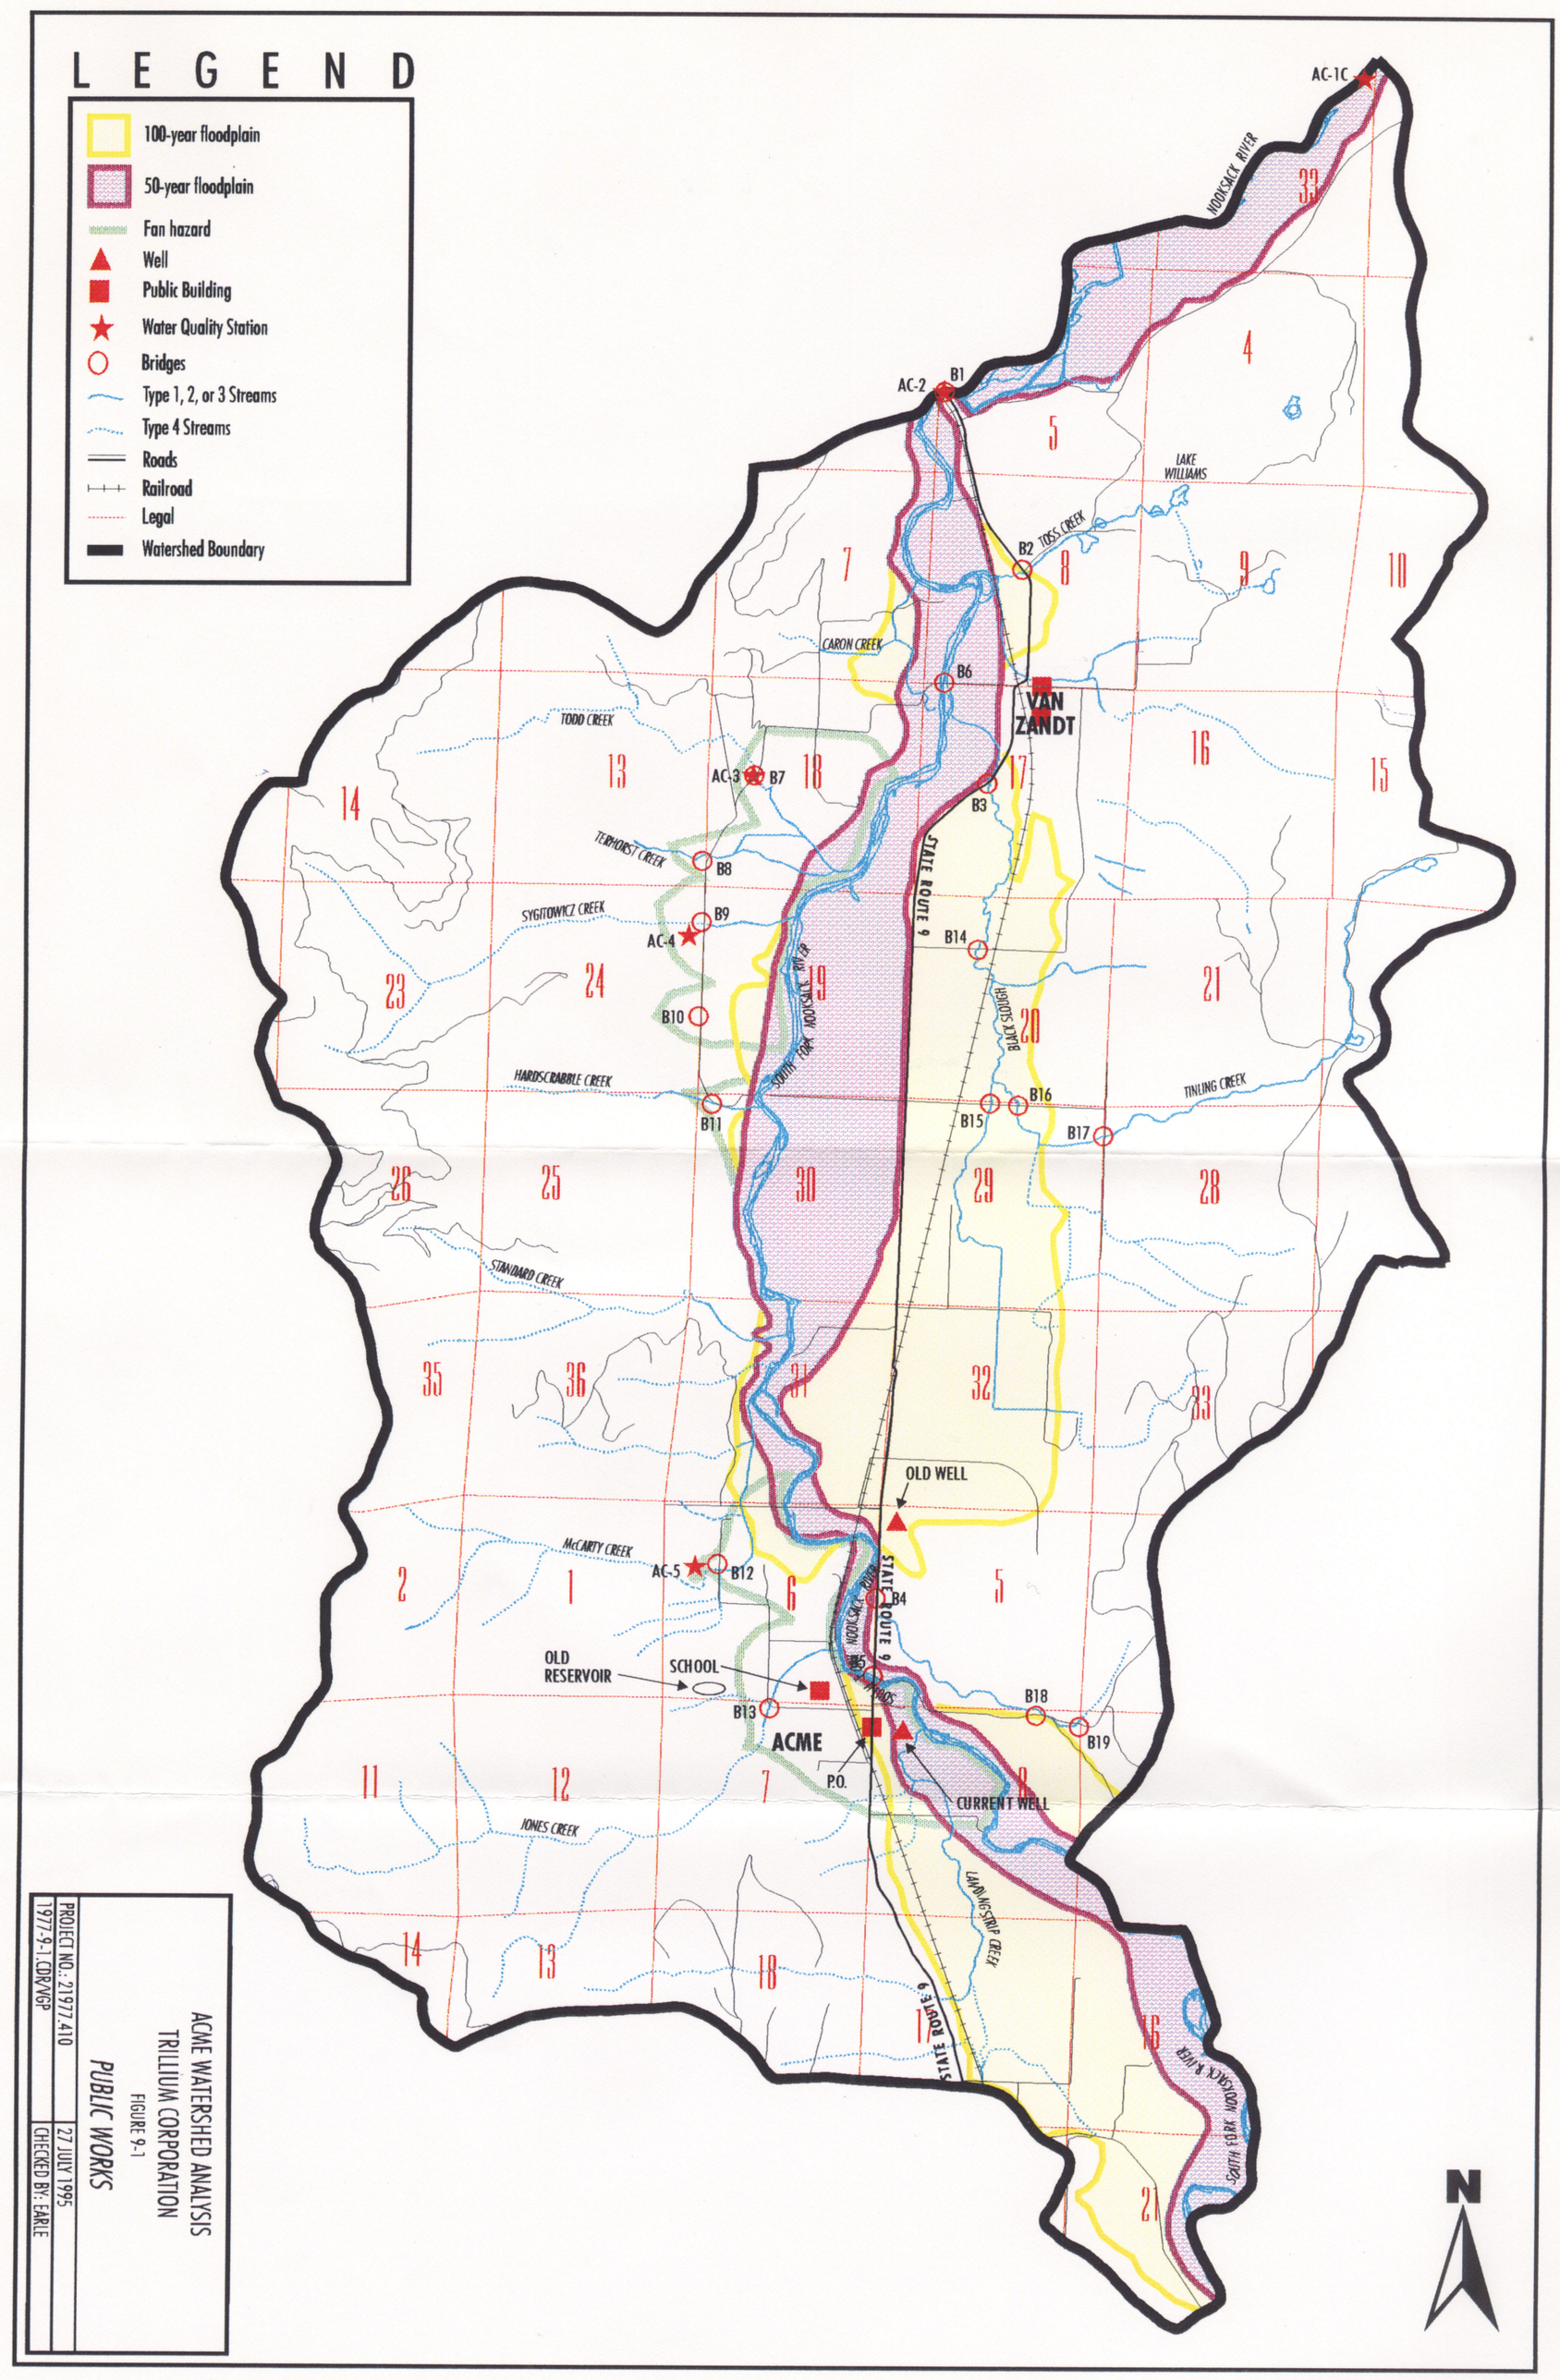

ACME WATERSHED ANALYSIS
TRILLIUM CORPORATION
FIGURE 9-1
PUBLIC WORKS

PROJECT NO.: 21977.410	27 JULY 1995
1977-9-1.CDR/VGP	CHECKED BY: EARLE